

**Summary Information****Permit No:** F00157687-B**Type of Permit:** FILMING**Release Date:** 11/08/2019**Production Company** MESQUITE PRODUCTIONS**Producer** Don Kurt**Insured Company Name** MESQUITE PRODUCTIONS**Director** Larysa Kondracki

Contact Phone No. 1 310-244-2099

1st AD Larry Wagner

Contact Phone No. 2 310-926-7597

Fax 310-244-9283

Production Manager Dustin Bernard

Address 10500 ORBITAL WAY

FilmL.A. Coordinator Sarah Neubauer

PACOIMA, California 91331

Production Title THEM COVENANT**Location Manager** Jared Kurt**Type of Production** TV Drama

Primary Phone Mobile - 818-636-8129

Secondary Phone

Location Assistant Matt Cassel

Primary Phone Mobile - 310-702-6441

Secondary Phone

Fees

Posting 1500 \$345.00

Total Permit Fee \$18,727.52

Notification Charge \$173.00

Number of Locations 1

LA CITY LANE AND STREET CLOSURE FEE \$312.00

FILMLA NON-REFUNDABLE FILM PERMIT RIDER FEE \$111.00

LAUSD STANDARD DEPOSIT \$1,500.00

LAUSD USE FILMING REGULAR FEE \$7,000.00

LAUSD USE FILMING OVERTIME FEE \$420.00

LAUSD USE FILMING HALF DAY FEE \$1,750.00

LAUSD STANDARD CUSTODIAL FEES \$1,470.00

FILMLA MONITOR FEES \$260.00

FILMLA MONITOR FEES OVERTIME \$196.00

FILMLA MONITOR FEES - DOUBLE TIME \$325.00

LAUSD USE PARKING OVERNIGHT \$4,000.00

LAUSD ELECTRICIAN \$865.52



Summary Information

Location

Location 1 of 1

Page 1 of 2

Permit Number F00157687-B
Production Company MESQUITE PRODUCTIONS
Insured Company MESQUITE PRODUCTIONS
Production Title THEM COVENANT

Location Manager Jared Kurt
Primary Phone Mobile - 818-636-8129
Secondary Phone

Location Address 13000 Oxnard St, Los Angeles, CA, 91401

Location Name GRANT SENIOR HIGH SCHOOL

Location Type School

Location Description LOS ANGELES UNIFIED SCHOOL DISTRICT

Prep Dates 11/8/2019 - 11/11/2019 07:00 - 19:00 4 days

Film Dates 11/11/2019 - 11/11/2019 04:00 - 20:00 1 day

Strike Dates 11/12/2019 - 11/13/2019 07:00 - 19:00

Open or Closed to the Public Closed

Generic Conditions **THE CONSUMPTION OF ALCOHOLIC BEVERAGES AND THE USE OF DRUGS, INCLUDING MARIJUANA, ON LOCATION BY ANY CAST, CREW, OR INVITED GUESTS IS STRICTLY PROHIBITED.**

Community Survey Obtained

CROSSOVERS/CABLING ACROSS STREET I: Not allowed on street without prior approval.

FilmLA Monitor required at a minimum of four hours.

Must Maintain 5' Clearance on Sidewalks/Walkways

Must maintain local/emergency access

No cast or crew parking on area streets

No interference with merchant activity.

No Parking in handicap spaces at anytime.

Number of uniformed officers listed on the permit is a minimum requirement. Permittee remains responsible for deploying a sufficient number of uniformed officers to provide traffic and crowd control to ensure the safety of the film crew and the public.

Please see attached document Oxnard St btwn Coldwater Cyn Blvd & Ethel Ave SS curb - Them Covenant (Rev 2).pdf

Equipment on Location	Type	Quantity	Personnel on Location	Type	Quantity
	5 or 10 ton trucks	5		Cast	5
	Cast/Crew vehicles	75		Crew	100
	Catering Truck	1		Extras	80
	Condors	1		Off-Duty/Retired LAPD Officer(s)	2
	Cranes	1			
	Cube Trucks	3			
	Generator	2			
	Honey Wagons	1			
	Motor Homes	6			
	Picture vehicles	6			
	Portable restrooms	1			
	Semi Trucks	5			



Summary Information

Location

Location 1 of 1

Page 2 of 2

Permit Number F00157687-B
Production Company MESQUITE PRODUCTIONS
Insured Company MESQUITE PRODUCTIONS
Production Title THEM COVENANT

Location Manager Jared Kurt
 Primary Phone Mobile - 818-636-8129
 Secondary Phone

Stakebed 5
 Trucks
 Trailers 3
 Vans 4

Filming Activities Drive ups & away; Equipment on sidewalk, in curb lane & across street; Interior and exterior dialogue; Intermittent pedestrian control; Intermittent traffic control - 2 minute standard (except 0700-0900 hrs & 1500-1900 hrs); walk & talk on site, out in front of school, picture cars (1950's), drive up/away. Dolly tracks on site. Talent in hallways, walking in/out of classroom doors, exterior in courtyard. ; Greens/ Set dressing/Art dept/ Transpo to arrive trucks. ;

Jurisdiction Political: Los Angeles City -
 Council District 02

Police: Los Angeles Police Department
Fire: Los Angeles City

Thomas Guide Page: 532

Grid: E7

Approvals FILML.A. CLOSURES

LOS ANGELES CITY DEPARTMENT OF PUBLIC WORKS
 LOS ANGELES CITY POLICE DEPARTMENT
 FILML.A. MONITORS
 FILML.A. SCHOOLS

Michael Gonzalez
 LaMeisha Candler
 Melissa Hernandez
 Eric Warczinsky
 Josh Elwell

Coordinator Note RIDER B RELEASES LOCATION

Parking**Base Camp**

Location Type : Filming
 Location

Crew Parking

Location Type : Other
 Location

6355 Bellingham Ave, Los Angeles,
 CA, 91606

Parking Notes

Arrival of trucks after 1700hrs on 11/08
 Prep for all depts 11/09 Saturday from 0700-1900

Posting "No Parking" signs S/S OXNARD ST, COLDWATER CYN BL - ETHEL AVE

Approximate Footage 1201 - 1500

Log Number 261182

Date(s) 11/8/2019 to 11/12/2019

Time(s) 00:00 to 00:00

Lane / Full Closure S/S CURB LANE OF OXNARD ST, COLDWATER CYN BL - ETHEL AVE

Approximate Footage 0 - 300

Date(s) 11/9/2019 to 11/9/2019

Time(s) 07:00 to 19:00

Lane / Full Closure S/S CURB LANE OF OXNARD ST, COLDWATER CYN BL - ETHEL AVE

Approximate Footage 0 - 300

Date(s) 11/11/2019 to 11/11/2019


Time(s) 04:00 to 22:00

Lane / Full Closure S/S CURB LANE OF OXNARD ST, COLDWATER CYN BL - ETHEL AVE


Approximate Footage 0 - 300

Date(s) 11/12/2019 to 11/12/2019

Time(s) 07:00 to 19:00

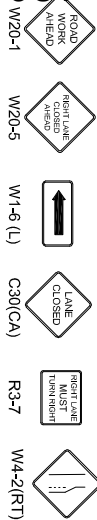

- ③ TRAFFIC SIGNAL
- TRAFFIC CONE
- ⏏ TYPE I W/ SIGN
- ⚡ HIGH LEVEL WARNING DEVICE
- ⚡ FLASHING ARROW SIGN (FAS)

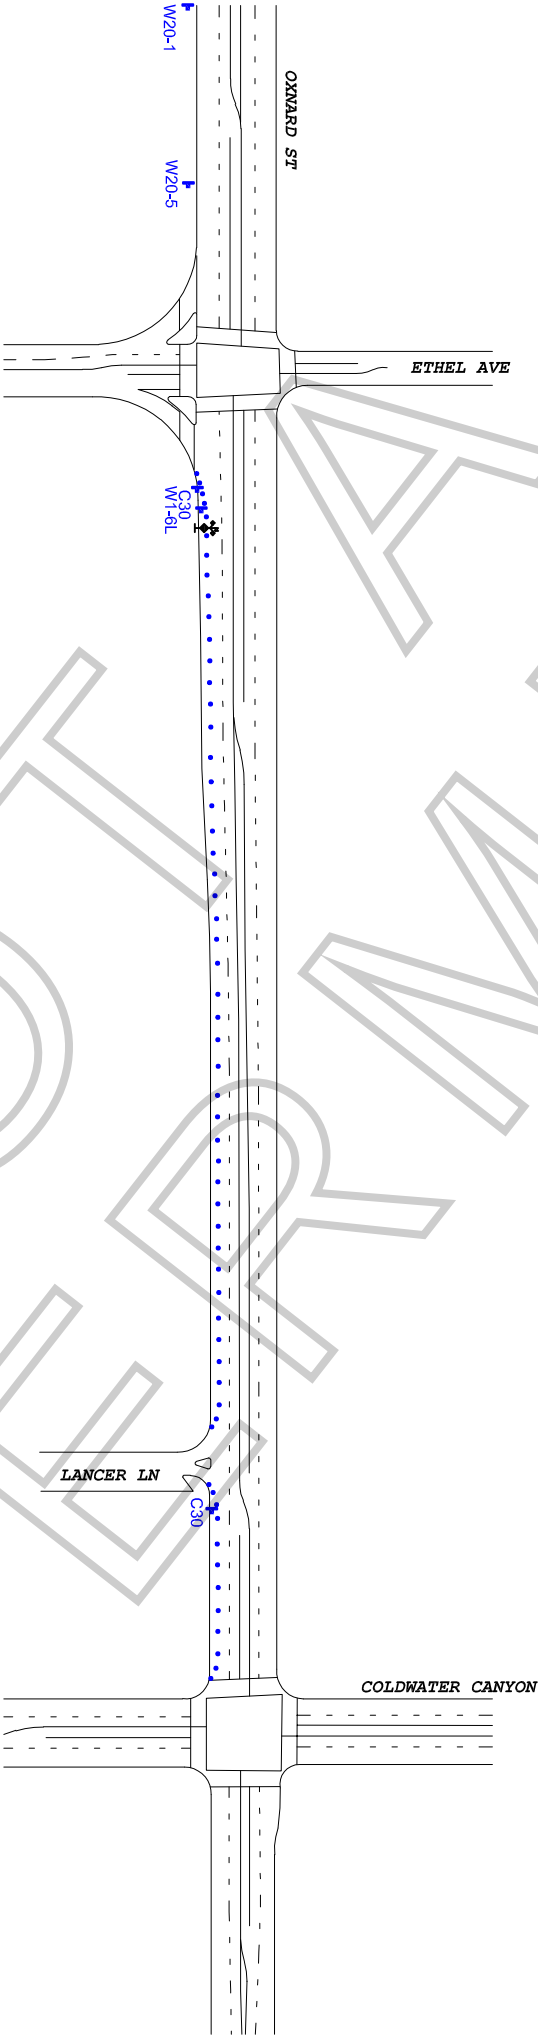

WORK ZONE TRAFFIC CONTROL PLAN
GENERAL NOTES

1. DATE/TIME:
11-9-19 FROM 07:00 HOURS TO 19:00 HOURS.
11-11-19 FROM 04:00 HOURS TO 22:00 HOURS.
11-12-19 FROM 07:00 HOURS TO 19:00 HOURS.
2. ALL SIGNING, STRIPING, AND TRAFFIC CONTROL DEVICES SHALL CONFORM TO THE (CURRENT) STATE OF CALIFORNIA DEPARTMENT OF TRANSPORTATION (CALTRANS) STANDARD PLANS AND STANDARD SPECIFICATIONS, CALIFORNIA MUTCD, AND ANY ADDENDUMS THERETO, AND AS SHOWN ON THESE PLANS, SYMBOLS AND ABBREVIATIONS USED ARE SHOWN ON CALTRANS STANDARD PLANS.
3. THERE WILL BE NO INTERFERENCE WITH TRAFFIC SIGNALS OR CROSSWALKS.
4. CONES WILL BE 28" MINIMUM HEIGHT AND HAVE REFLECTORIZED SLEEVES FOR NIGHT WORK.
5. POLICE WILL DIRECT TRAFFIC IF NECESSARY.



ALL TRAFFIC CONTROL DEVICES SHALL MEET OR EXCEED THE LATEST CALMUTCD MINIMUM REQUIREMENTS

TOP FOR:		THEM COVENANT	
LOCATION:		SOUTH SIDE CURB LANE - OXNARD ST FROM COLDWATER CYN BLVD TO ETHEL AVE VAN NUYS, CALIFORNIA	
DATE: 10-26-19		CONTRACT: JARED KURT PH# 818-636-8129 DAVE STANLEY OFFICE# 818-282-6290	
DATE TIME CHANGE: 11-1-19		JCL TRAFFIC SERVICES (213) 622-9775 C31-CA Lic # 806357	
REVISIONS		DRAFTER: MARIO MENDIVAR	
DATE TIME CHANGE		SCALE: N.T.S.	
DATE TIME CHANGE		FILM LA: SN	